DO NOT SCALE THIS DRAWING, use only dimensions shown. All dimensions should be checked on site. Drawing to be read in conjunction with the associated notes and specification/s. Drawing to be read in conjunction with all other services, architectural and structural. These designs, drawings and specifications are copyright© and must not be altered, reproduced or copied wholly or in any part without the written permission of SEMF Pty Ltd. All rights reserved.

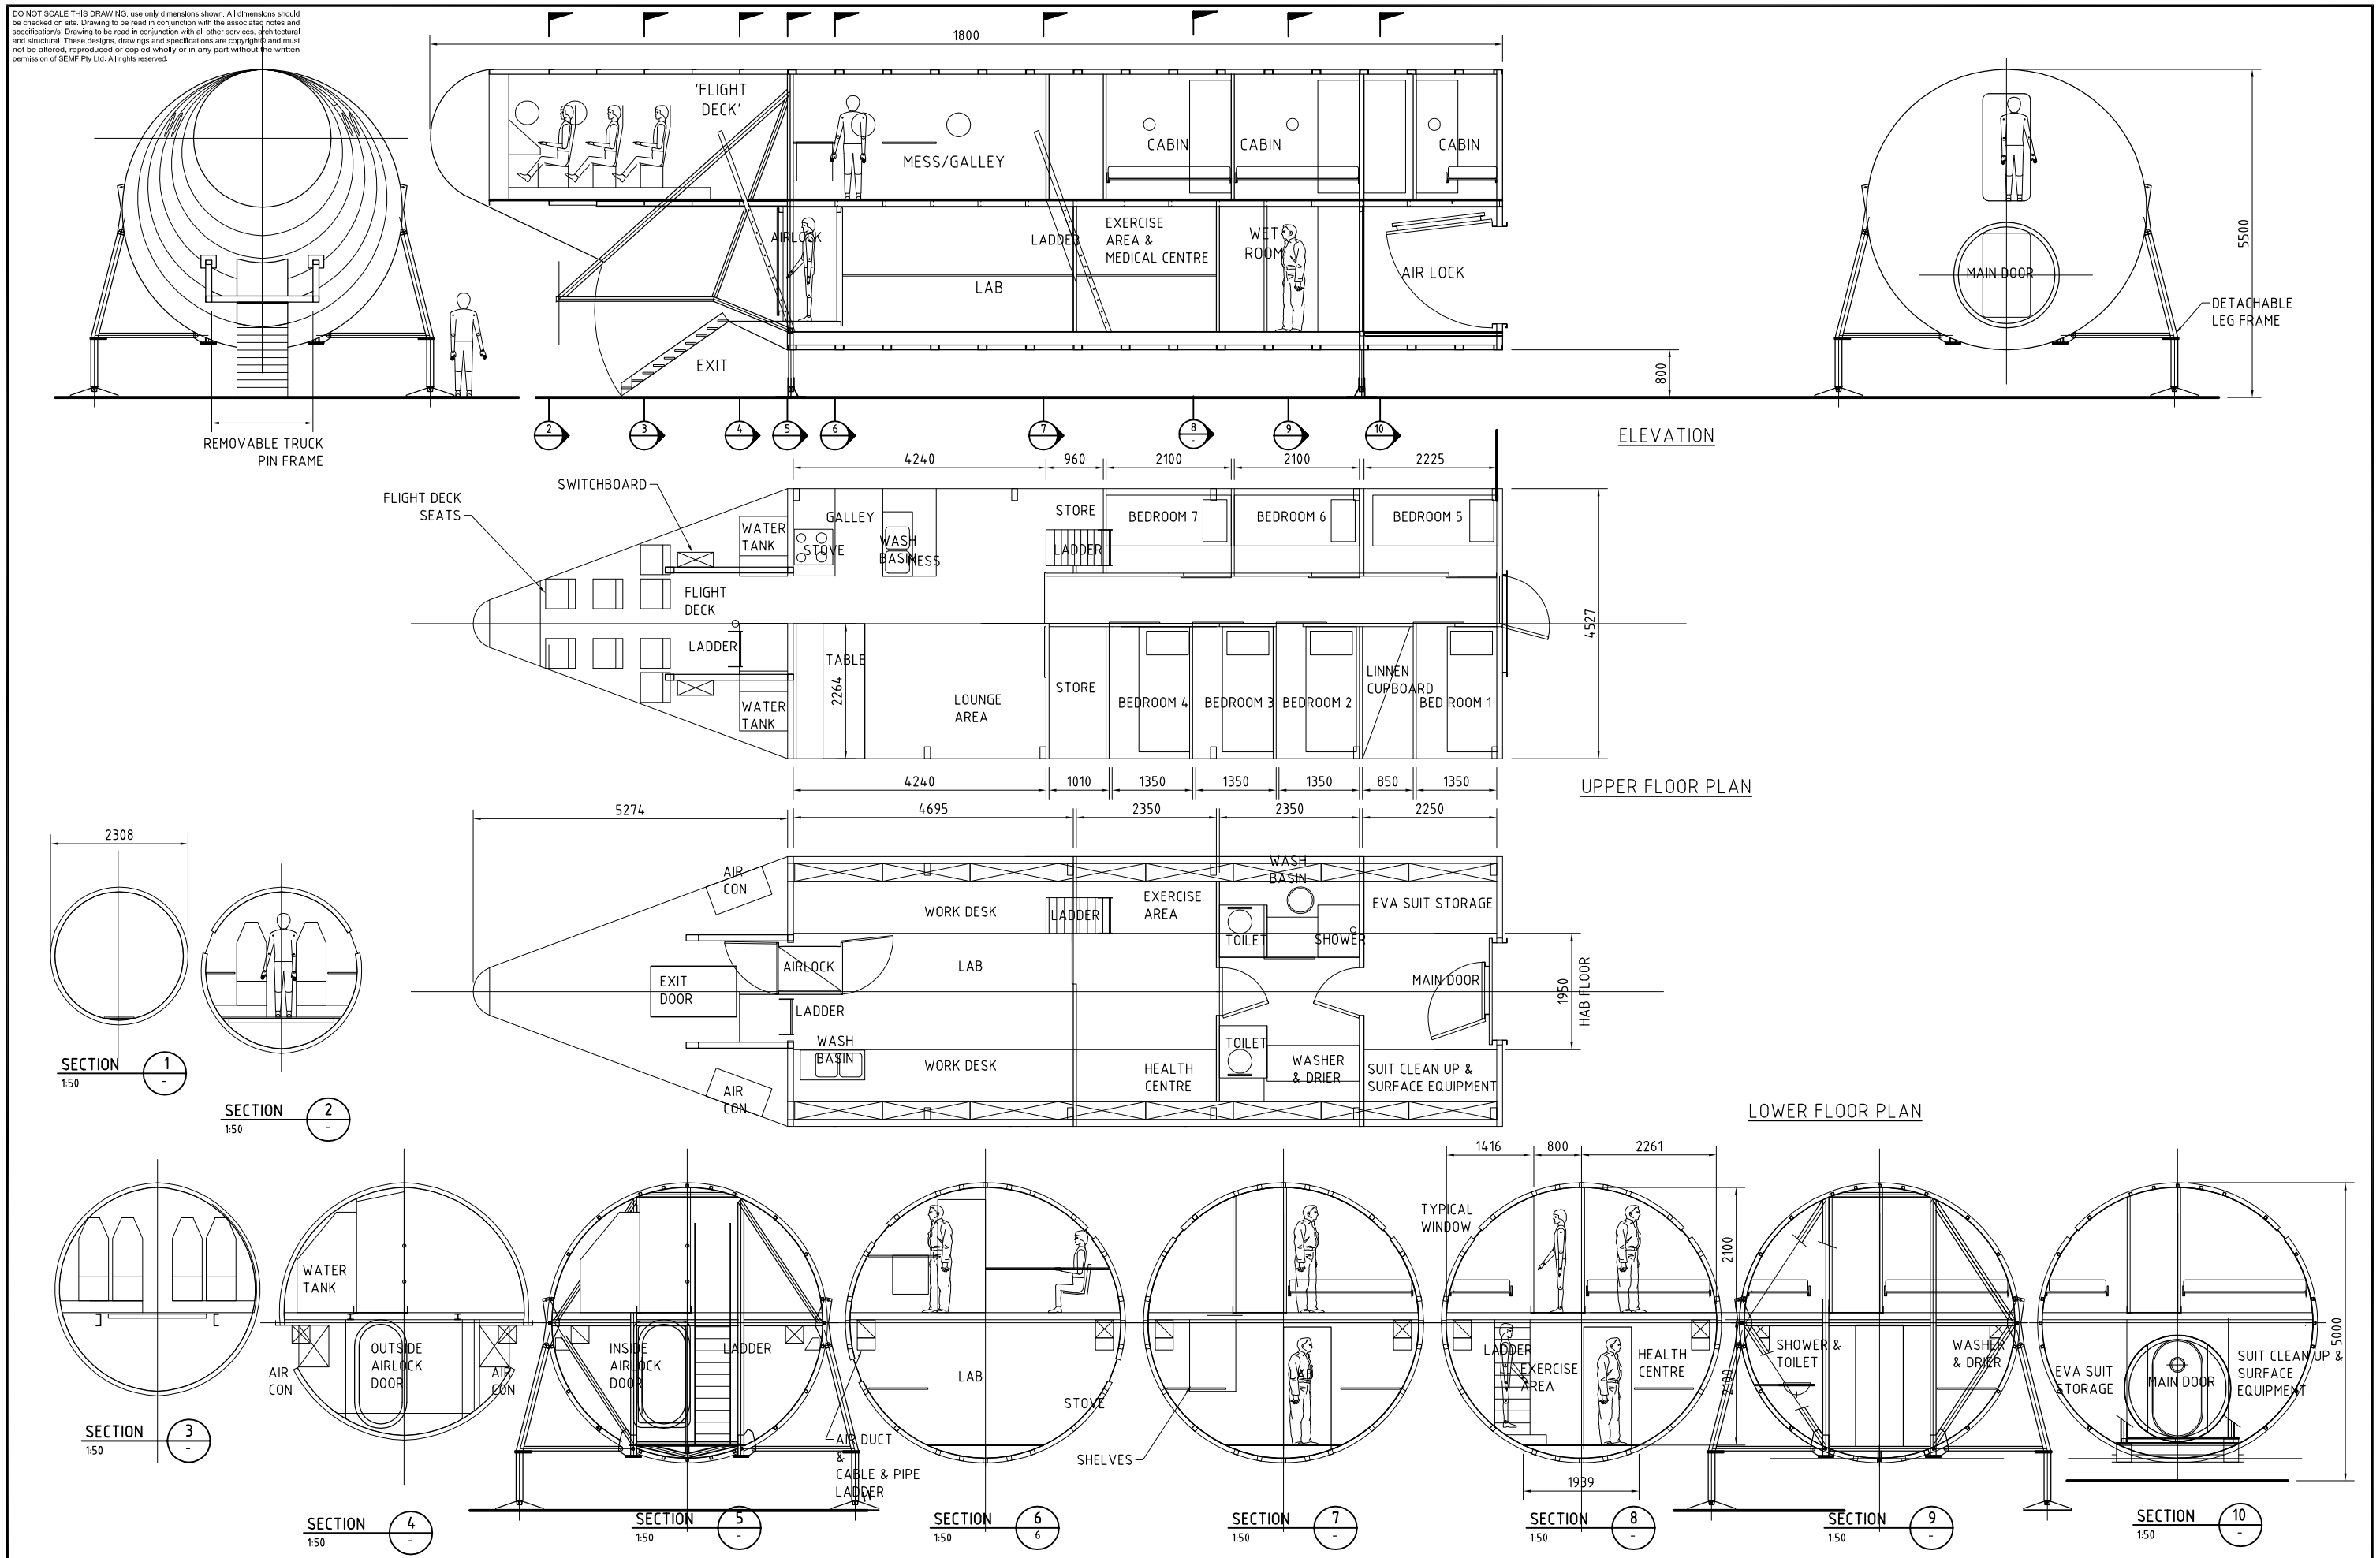

REV.	DESCRIPTION	APP.	DATE
A	PRELIMINARY ONLY		20.6.05

DRAWING CHECK	SIGNATURE	DATE
DRAWN	DW	20.6.05
DESIGNED		
CHECKED		
VERIFIED		

CO-ORDINATION CHECK	SIGNATURE	DATE
STRUCT.		
MECH.		
ELECT.		
HYDR./CIV/IL		
FIRE/ENV.		

CLIENT
MARS SOCIETY AUSTRALIA

SCIENTISTS ENGINEERS MANAGERS & FACILITATORS
Website: www.semf.com.au
ACN 108 312 581 ABN 13 108 312 581

SEMF Pty Ltd
45 Murray Street
Hobart Tasmania 7000
Tel: (+61 3) 6231 1211
Fax: (+61 3) 6234 8709

Offices Located:
Brisbane, Launceston, Melbourne and Sydney

PROJECT
MARS- OZ ANALOGUE BASE

TITLE
MARS-OZ HAB
HAB FLOOR PLAN

1000 0 1000 2000 3000 A1

STATUS
TENDER ISSUE
NOT TO BE USED FOR CONSTRUCTION

SCALE @ A1 1:50
DIMENSIONS IN MILLIMETRES

DRAWING No. 17793-PROP02
REV. A

S:\JOBS\17793\Drawings\Proposal\17793-PROP02.dwg, 20/06/2005 11:39:13 AM