DO NOT SCALE THIS DRAWING, use only dimensions shown. All dimensions should be checked on site. Drawing to be read in conjunction with the associated notes and specification/s. Drawing to be read in conjunction with all other services, architectural and structural. These designs, drawings and specifications are copyright© and must not be altered, reproduced or copied wholly or in any part without the written permission of SEMF Pty Ltd. All rights reserved.

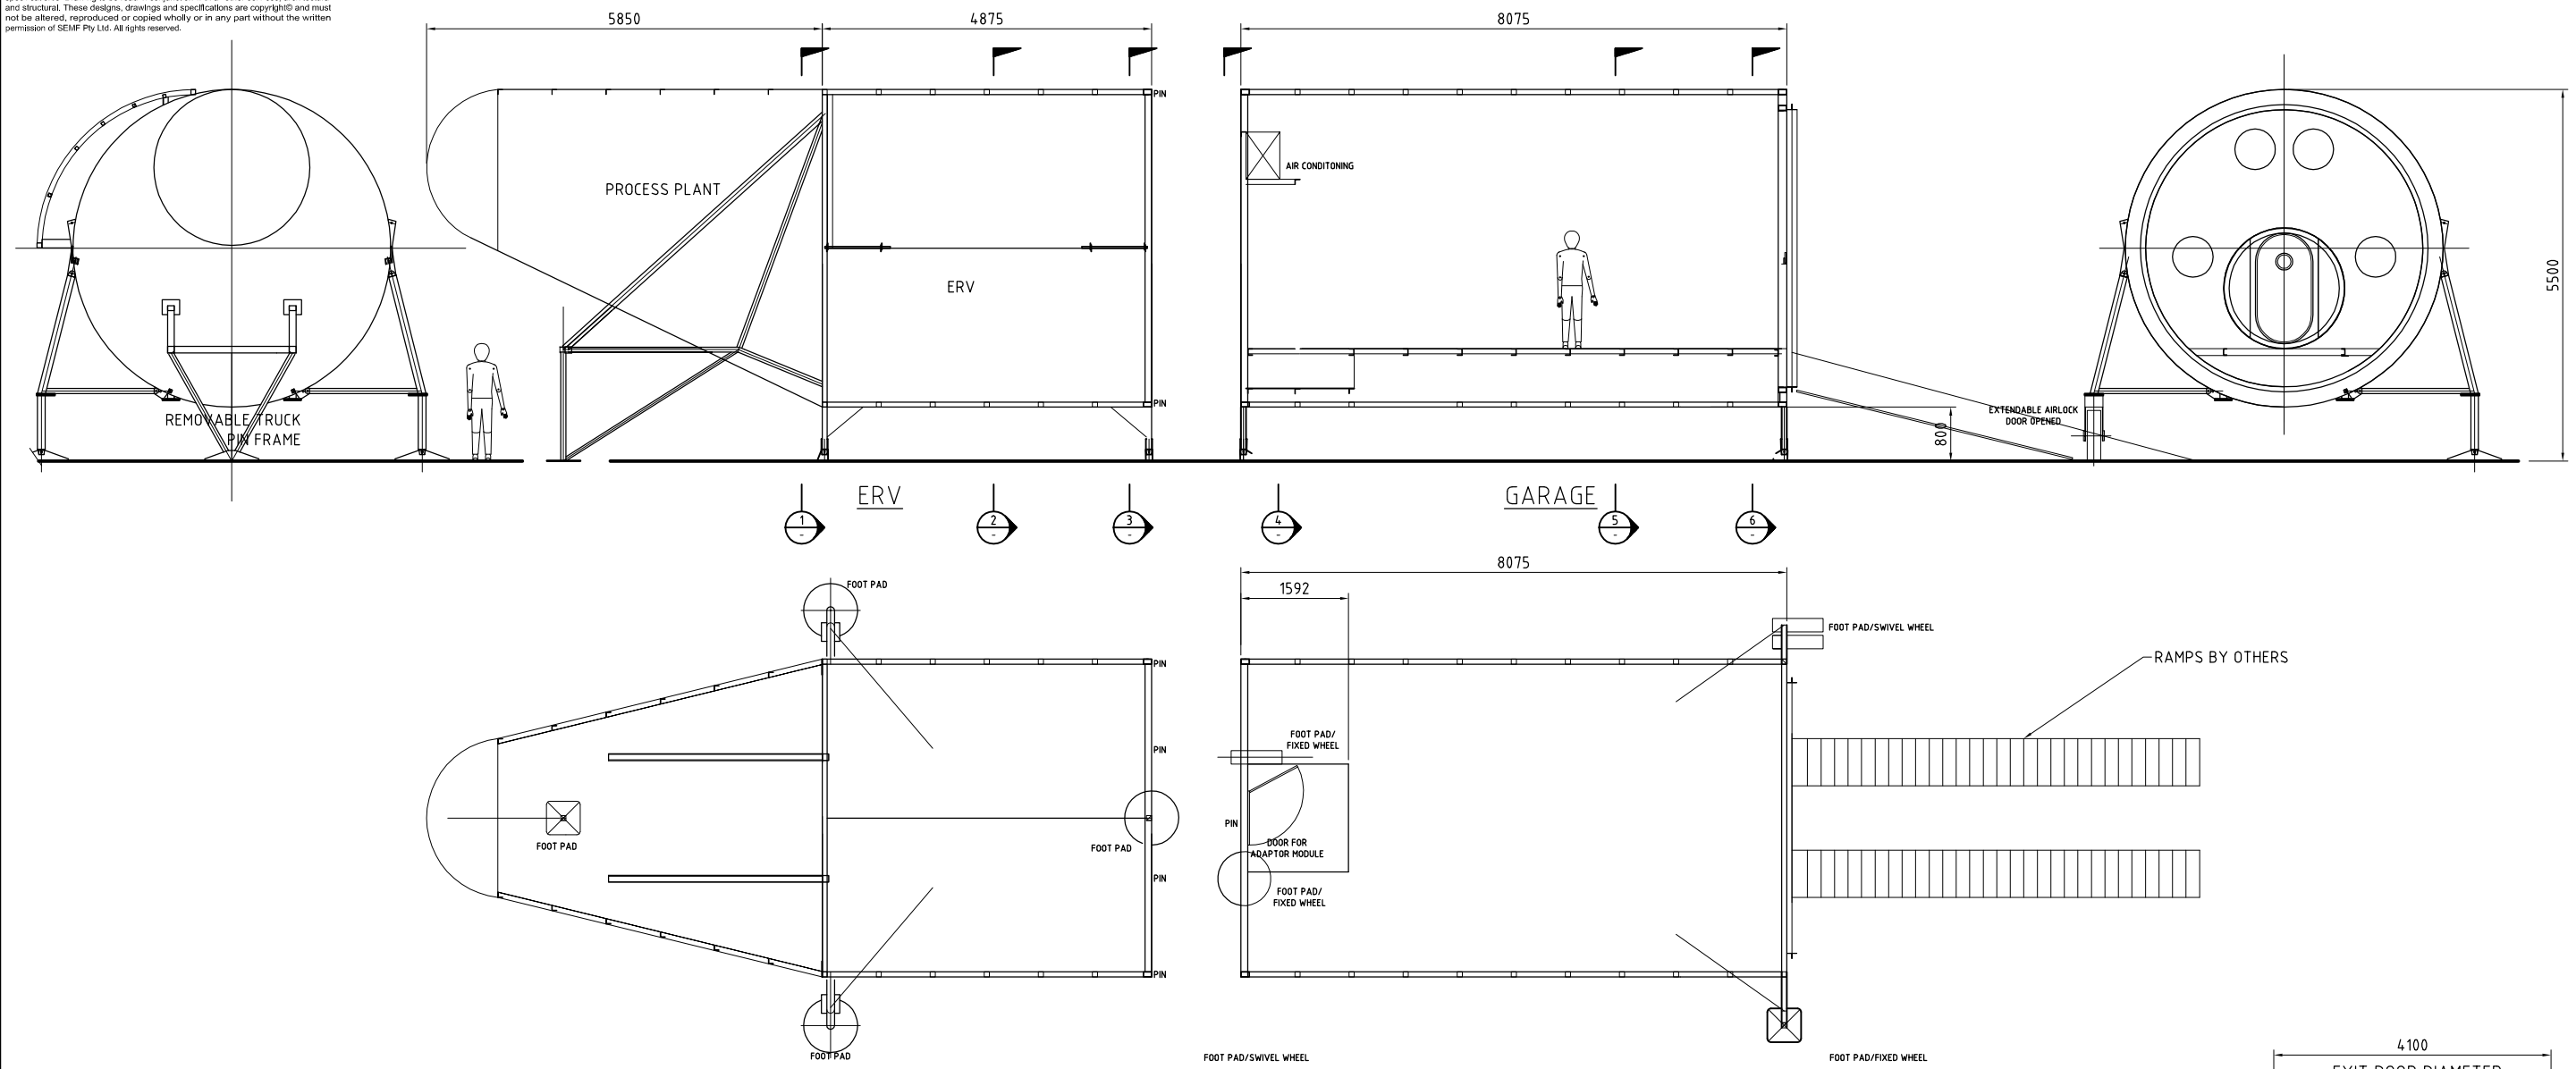


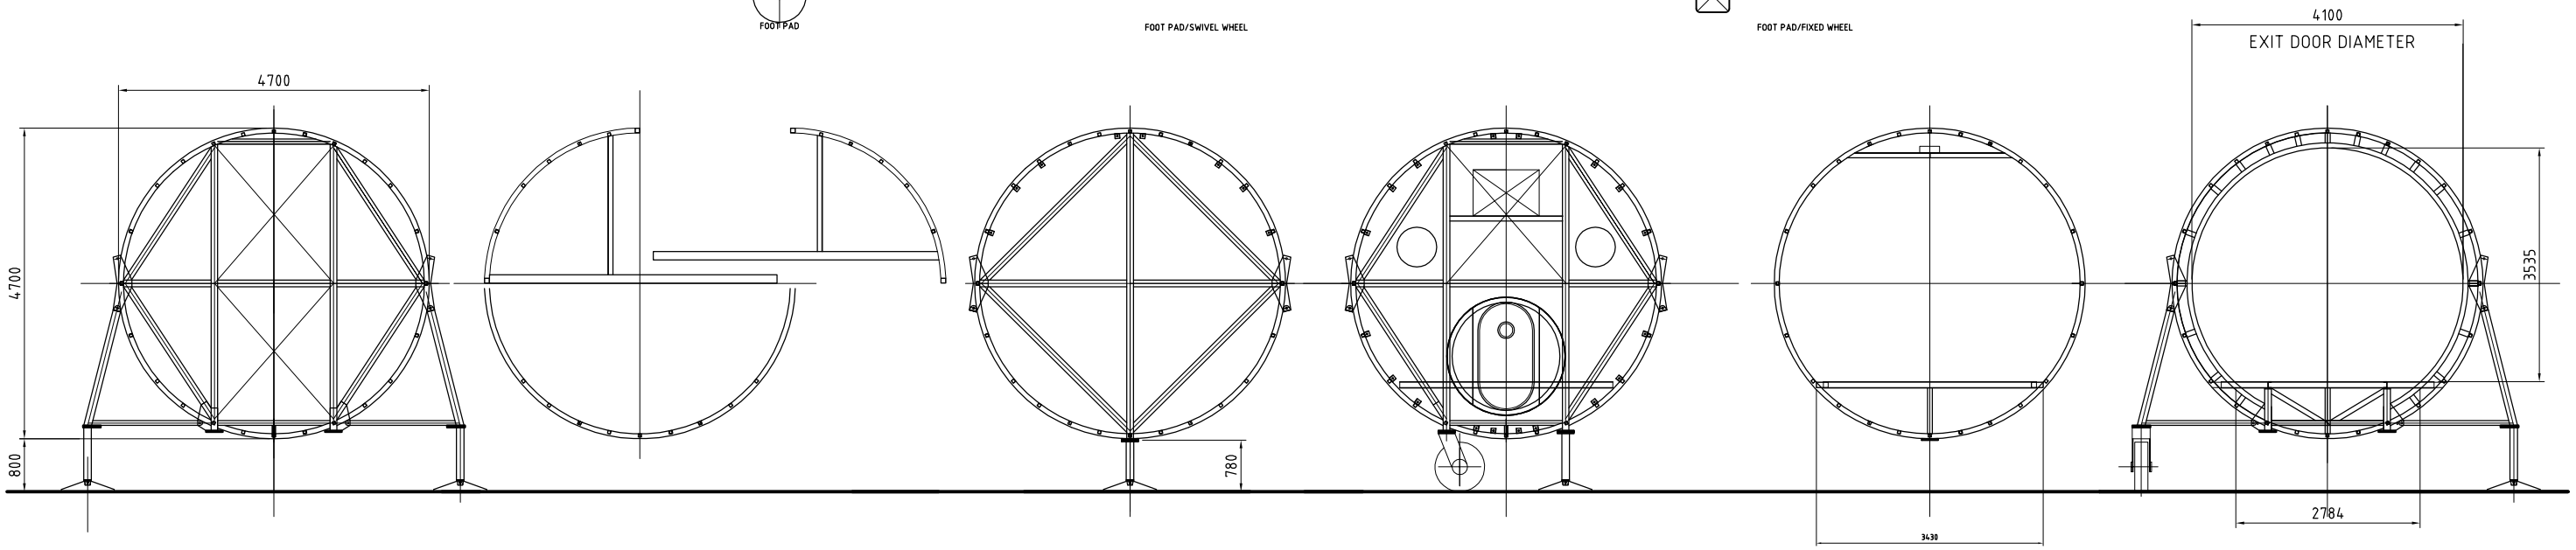


SECTION 1 1:50 | SECTION 2 1:50 | SECTION 3 1:50 | SECTION 4 1:50 | SECTION 5 1:50 | SECTION 6 1:50

| REV. | DESCRIPTION | APP. | DATE |
|---|---|---|---|
| A | PRELIMINARY ONLY | | 20.6.05 |

| DRAWING CHECK | SIGNATURE | DATE |
|---|---|---|
| DRAWN | DW | 20.6.05 |
| DESIGNED | | |
| CHECKED | | |
| VERIFIED | | |

| CO-ORDINATION CHECK | SIGNATURE | DATE |
|---|---|---|
| STRUCT. | | |
| MECH. | | |
| ELECT. | | |
| HYDR./CIVIL | | |
| FIRE/ENV. | | |

CLIENT
MARS SOCIETY AUSTRALIA

SCIENTISTS ENGINEERS MANAGERS & FACILITATORS
Website: www.semf.com.au
ACN 108 312 581 ABN 13 108 312 581
SEMF Pty Ltd
45 Murray Street
Hobart Tasmania 7000
Tel: (+61 3) 6231 1211
Fax: (+61 3) 6234 8709
Offices Located:
Brisbane, Launceston, Melbourne and Sydney

PROJECT
MARS- OZ ANALOGUE BASE

TITLE
MARS-OZ HAB GARAGE FLOOR PLANS

1000 0 1000 2000 3000 A1

STATUS
PRELIMINARY ONLY
NOT TO BE USED FOR CONSTRUCTION

SCALE @ A1 1:50 DIMENSIONS IN MILLIMETRES

DRAWING No. 17793-PROP12 REV. A

S:\JOBS\17793\Drawings\Proposal\17793-PROP12.dwg, 20/06/2005 11:41:58 AM